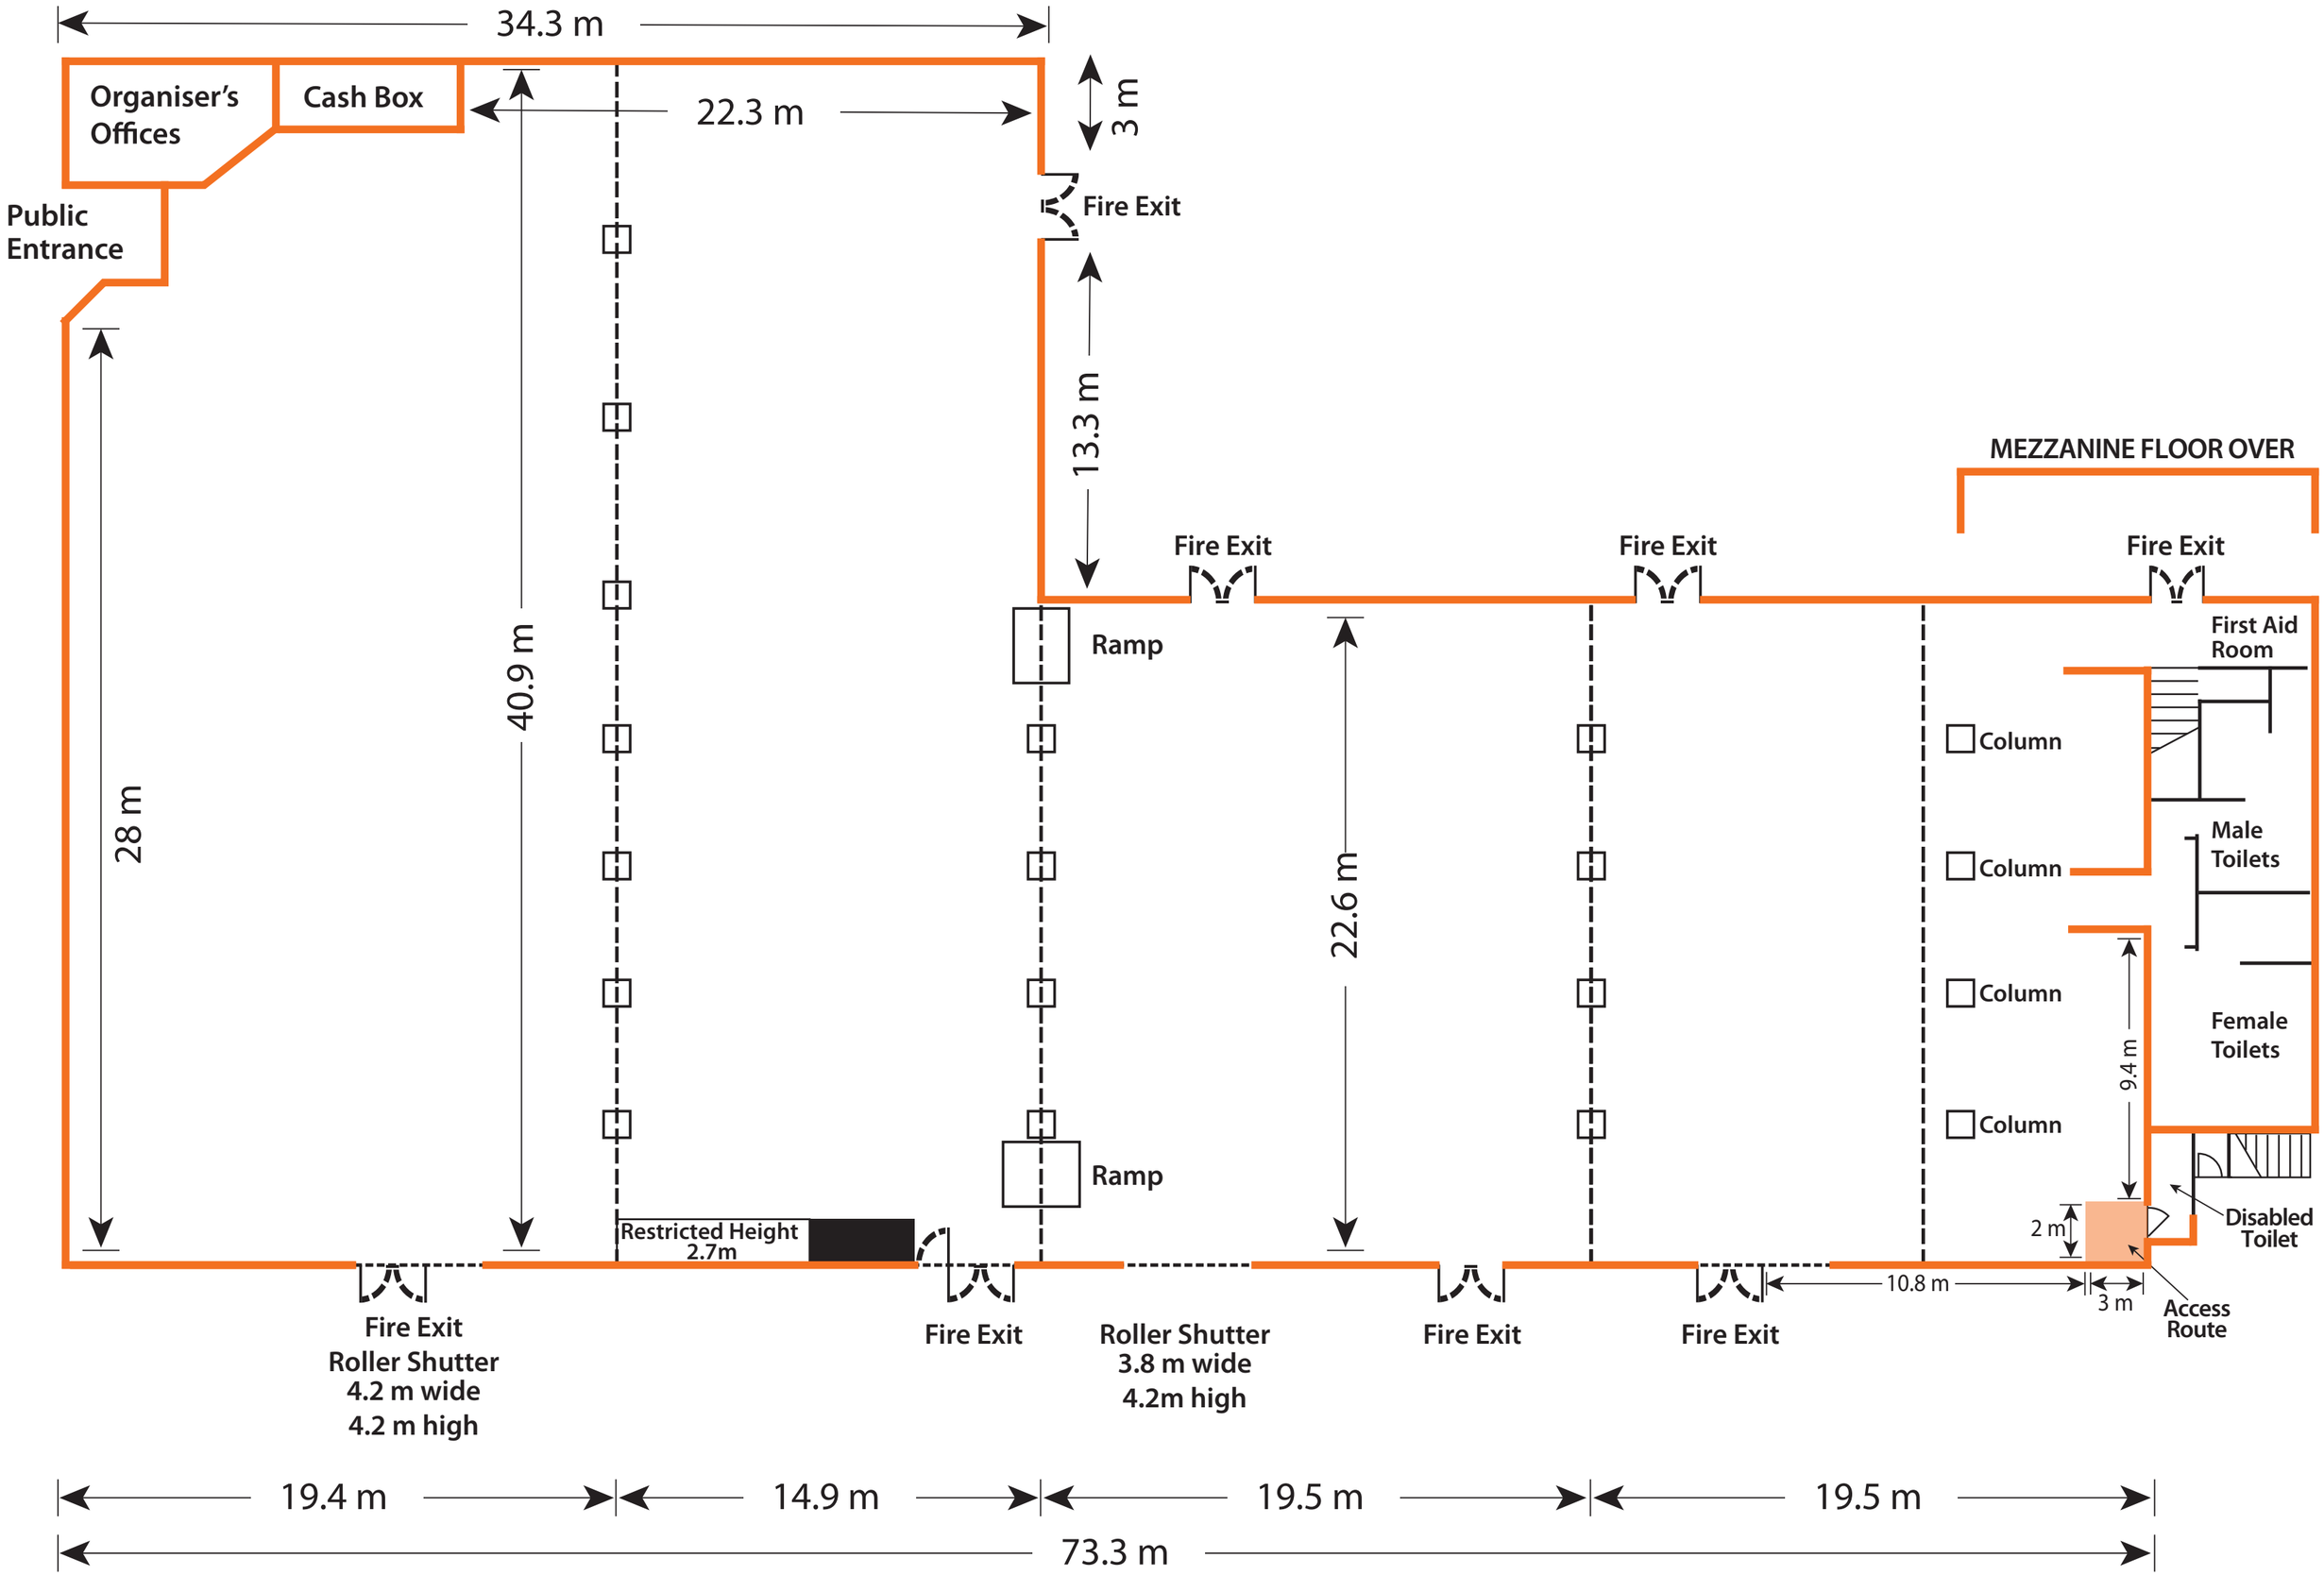
34.3 m
Organiser's Offices
Cash Box
22.3 m
3 m
Public Entrance
Fire Exit
13.3 m
MEZZANINE FLOOR OVER
Fire Exit
Fire Exit
Fire Exit
Ramp
First Aid Room
40.9 m
28 m
22.6 m
Column
Column
Male Toilets
Column
Female Toilets
9.4 m
Column
Ramp
Restricted Height 2.7m
2 m
Disabled Toilet
10.8 m
3 m
Access Route
Fire Exit
Roller Shutter
4.2 m wide
4.2 m high
Fire Exit
Roller Shutter
3.8 m wide
4.2m high
Fire Exit
Fire Exit
19.4 m
14.9 m
19.5 m
19.5 m
73.3 m